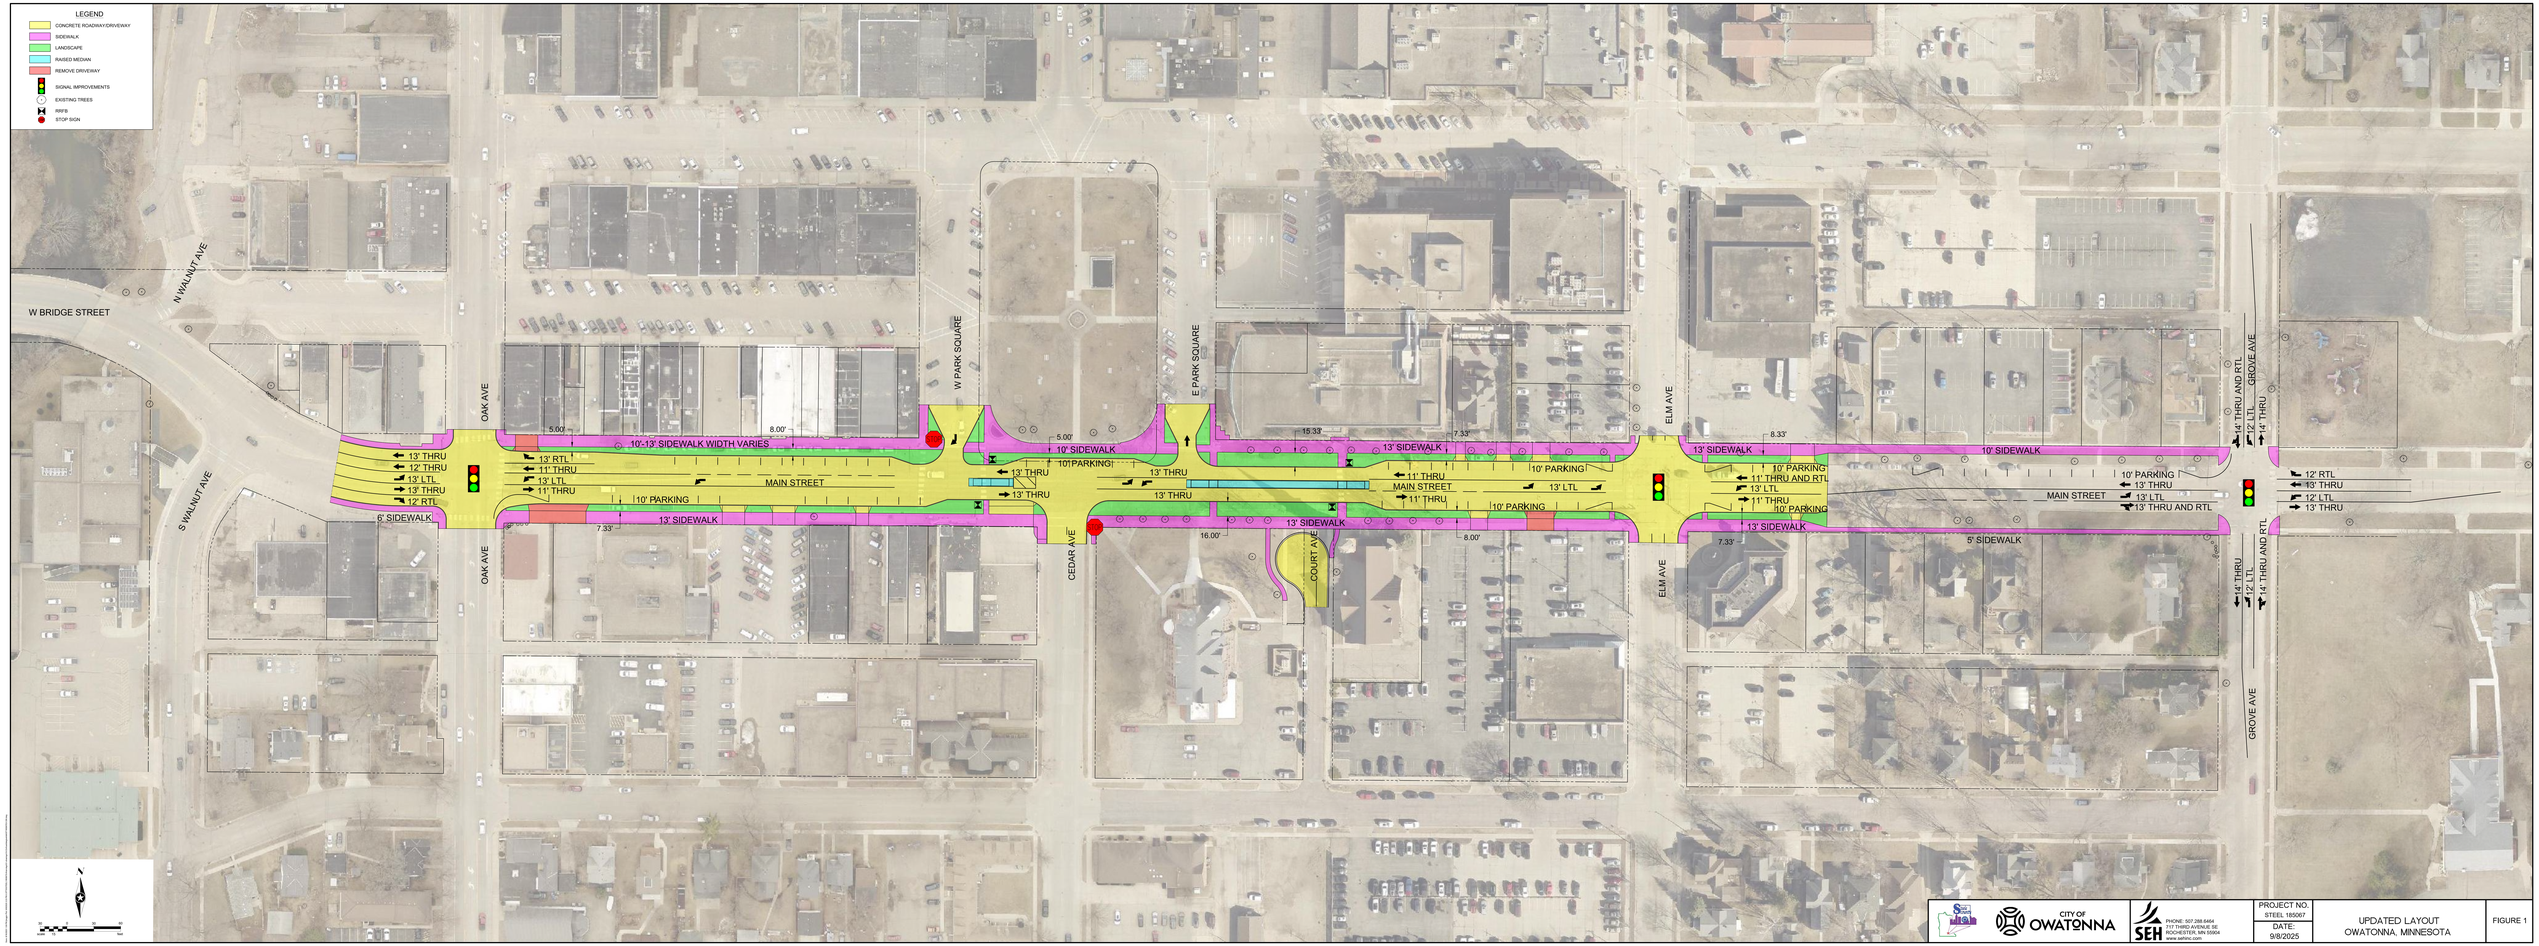
LEGEND
CONCRETE ROADWAY/DRIVEWAY
SIDEWALK
LANDSCAPE
RAISED MEDIAN
REMOVE DRIVEWAY
SIGNAL IMPROVEMENTS
EXISTING TREES
RRFB
STOP SIGN
W BRIDGE STREET
N WALNUT AVE
S WALNUT AVE
OAK AVE
W PARK SQUARE
E PARK SQUARE
CEDAR AVE
COURT AVE
ELM AVE
GROVE AVE
MAIN STREET
13' THRU
12' THRU
13' LTL
13' THRU
12' RTL
13' RTL
11' THRU
13' LTL
11' THRU
10' PARKING
6' SIDEWALK
13' SIDEWALK
10'-13' SIDEWALK WIDTH VARIES
10' SIDEWALK
5' SIDEWALK
11' THRU AND RTL
13' THRU AND RTL
14' THRU AND RTL
12' LTL
14' THRU
5.00'
8.00'
7.33'
15.33'
16.00'
8.33'
6.00'
CITY OF OWATONNA
SEH
PHONE: 507.288.6464
117 THIRD AVENUE SE
ROCHESTER, MN 55904
www.sehinc.com
PROJECT NO.
STEEL 185067
DATE:
9/8/2025
UPDATED LAYOUT
OWATONNA, MINNESOTA
FIGURE 1